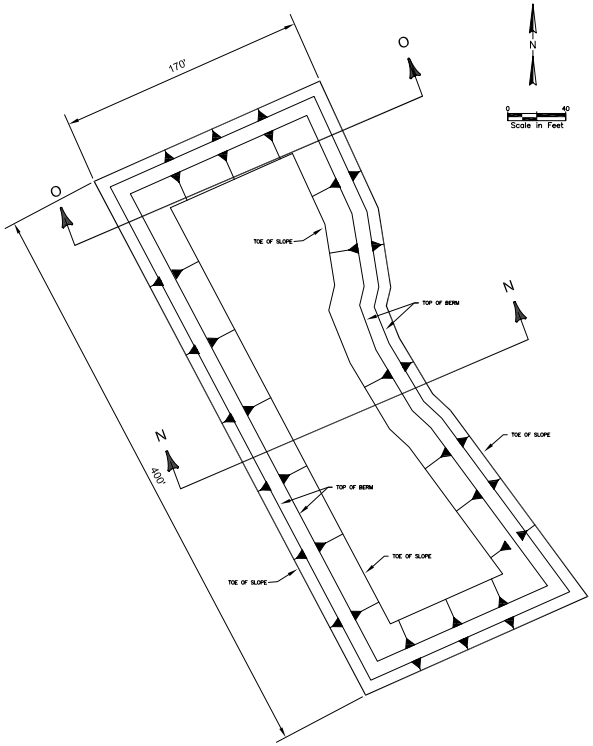

STOCKPILE PLAN
SCALE: 1"=40'

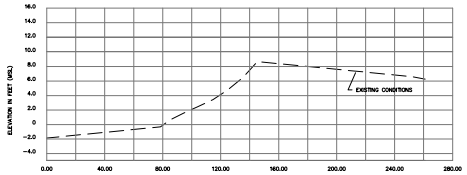

SECTION L-L STAGING AREA
SCALE: 1"=40' HORIZONTAL
1"=8' VERTICAL

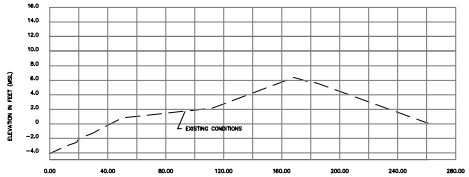

SECTION M-M STAGING AREA
SCALE: 1"=40' HORIZONTAL
1"=8' VERTICAL

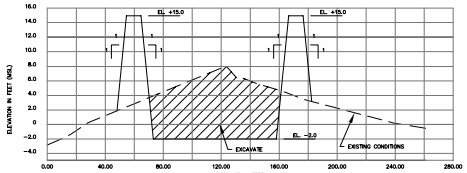

SECTION N-N STOCKPILE AREA
SCALE: 1"=40' HORIZONTAL
1"=8' VERTICAL

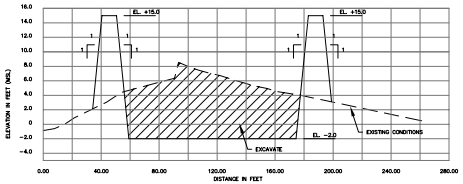

SECTION O-O STOCKPILE AREA
SCALE: 1"=40' HORIZONTAL
1"=8' VERTICAL

MIDNIGHT PASS REOPENING

SAND STOCKPILE AND STAGINGE AREA CROSS SECTIONS

Sarasota County

DESIGNED	DRAWN	CHECKED
KE	JC	KE

DATE: 10/03/05
JOB NO. 03-108
SCALE: 1"=20'

REV. No.	DATE	DRAWN BY	CHKD BY	REMARKS

Signature Date
Karyn M. Erickson, P.E.
4-1997

Erickson Consulting Engineers, Inc.
1819 Main Street, Suite 402
Sarasota, Florida 34236
(941) 952-0487

DRAWING NUMBER
Fig 25
SHEET 2 OF 2

H:\CADD_Graphics\Midnight Pass - Sarasota County\Permitting & Permitting\PM #2\Channel Layout\PM #2.dwg 10/3/2005 6:05:38 PM EDT